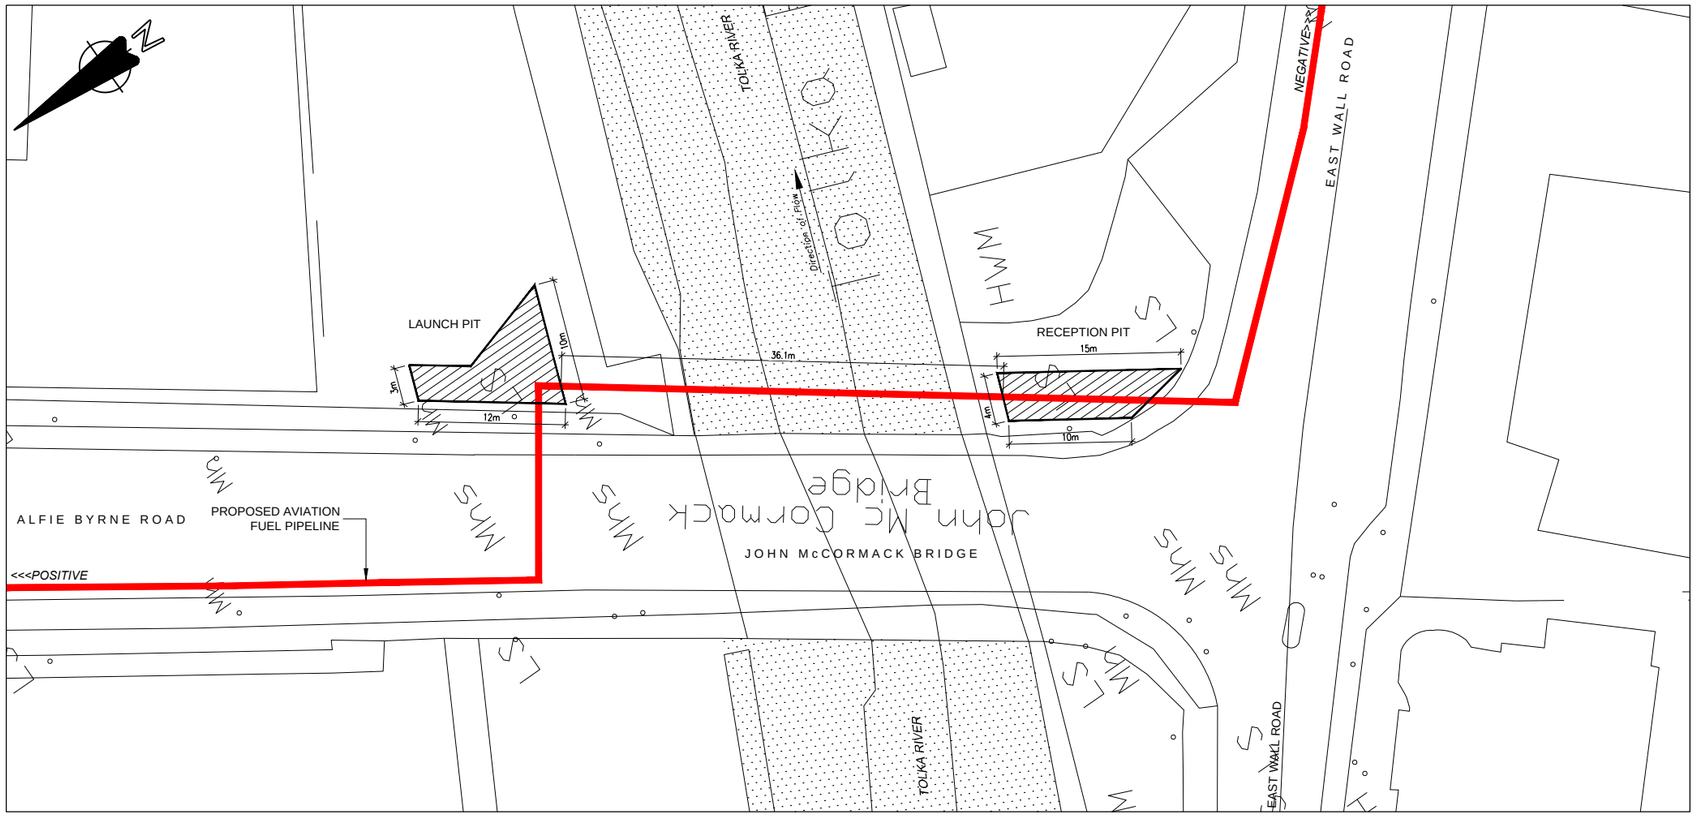

LAYOUT PLAN

Scale 1:500

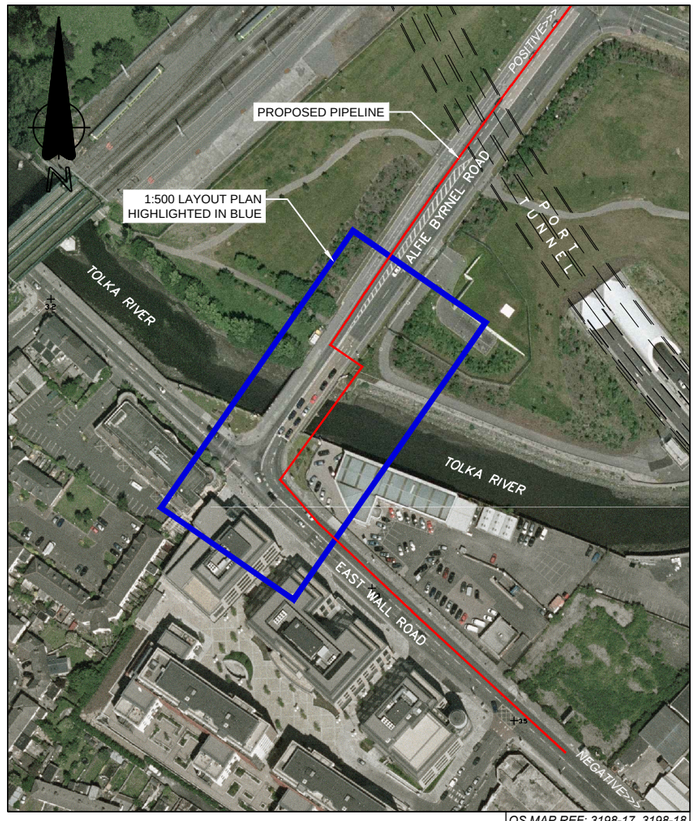

SITE LOCATION MAP

REFER STRIP MAP 0362/D/02/G/0008

Scale 1:2500

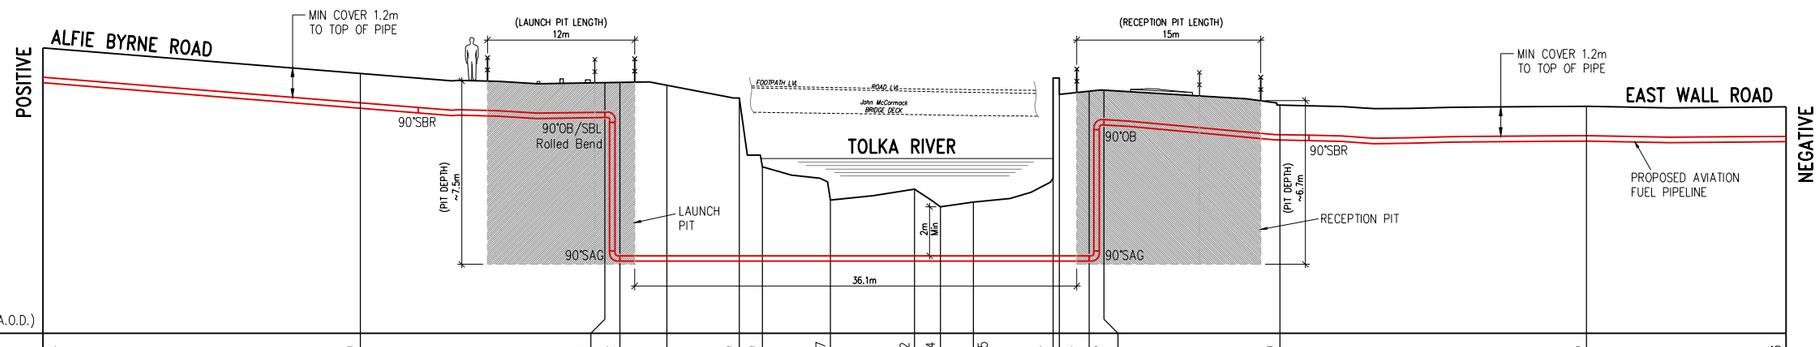

DATUM LEVEL (−6.0m A.O.D.)

GROUND LEVEL (m A.O.D.)	5.64	4.59	4.21	4.22	4.11	3.59	0.79	−0.57	−0.12	−0.84	−0.65	0.32	3.74	3.87	3.91	3.30	3.25	3.23
TOP OF PIPE LEVEL (m)	4.44	3.39	3.01	−2.84	−2.84	−2.84	−2.84	−2.84	−2.84	−2.84	−2.84	−2.84	−2.84	−2.84	2.71	2.10	2.05	2.03
COVER (m)	1.20	1.20	1.20	7.06	6.95	6.43	3.63	2.27	2.72	2.00	2.19	3.16	6.58	6.71	1.20	1.20	1.20	1.20
CHAINAGE (m)	1825.9	1800.0	1780.0	1778.8	1775.0	1769.1	1767.2	1761.7	1754.8	1752.7	1750.0	1743.5	1743.0	1740.6	1739.4	1725.0	1700.0	1683.7

PROFILE ALONG CENTRE LINE OF PIPE

Scales Horizontal 1:500 Vertical 1:250

Legend:

Map Index:

APPROVALS

A	ENGINEER
B	PROJECT MANAGER
C	PROJECT DIRECTOR

Revision 2

Ordnance Survey Ireland Licence number AR0002014. © Ordnance Survey Ireland / Government of Ireland

REV	REVISION	RMD	KM	MW	ML
2	PLANNING ISSUE	08/01/15	08/01/15	08/01/15	08/01/15
1	REVIEW	12/08/14	12/08/14	12/08/14	12/08/14
0	PRELIMINARY ISSUE	16/06/14	16/06/14	16/06/14	16/06/14
	REV.BY	A	B	C	
	APPROVED				

Fingleton White
Bridge Street Centre
Portlaoise
Co. Laois
Ireland
T:(00353)(0)57 866 5400
www.fingleton.ie

On Behalf of: INDEPENDENT PIPELINE Co. Ltd.

Project: AVIATION FUEL PIPELINE

TOLKA RIVER CROSSING

Scale: 1:500/A3

Drawing Number: 0362–D–07–C–0001

Status: ISSUED

Sheet 1 Of 1